GENERAL NOTES

1. PROPERTY LINE LOCATIONS ARE REPRESENTATIVE ONLY.
2. CATCHBASIN LOCATIONS WERE LOCATED BY FIELD SURVEY.
3. STREET DRAINS NOT CONNECTED BETWEEN CATCHBASINS ARE ESTIMATED AS TO LOCATION AND TERMINUS.
4. BASEMENT ELEVATIONS ARE ESTIMATED FROM DATA PROVIDED BY HOMEOWNERS.
5. THE STORM DRAIN LINES AT 26 & 28 EIDER LANE AND 26 & 30 GOLDENEYE ARE ESTIMATED LOCATION AND LENGTHS.

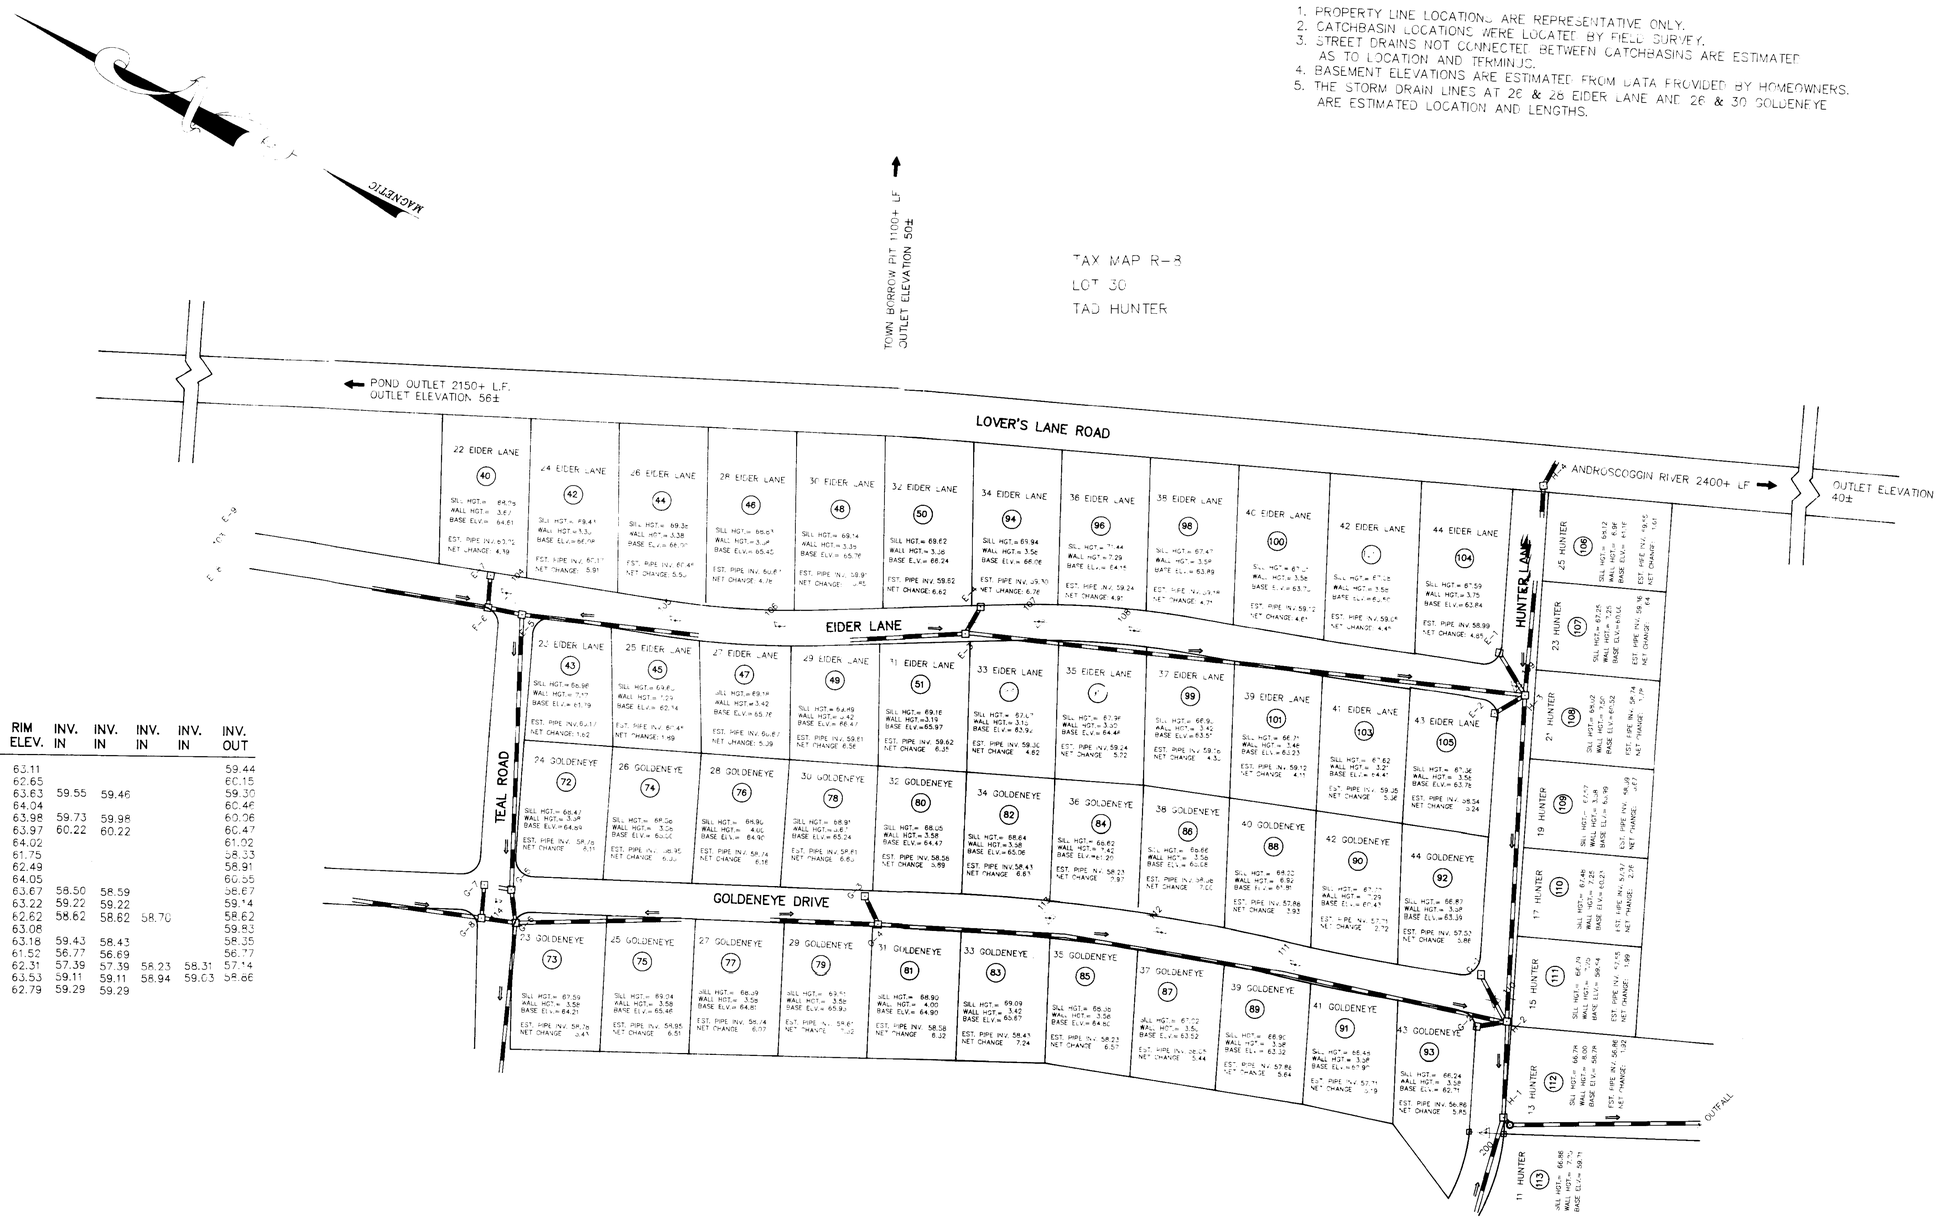

CB#	RIM ELEV.	INV. IN	INV. IN	INV. IN	INV. IN	INV. OUT
E-1	63.11					59.44
E-2	62.65					60.15
E-3	63.63	59.55	59.46			59.30
E-4	64.04					60.46
E-5	63.98	59.73	59.98			60.06
E-6	63.97	60.22	60.22			60.47
E-7	64.02					61.02
G-1	61.75					58.33
G-2	62.49					58.91
G-3	64.05					60.55
G-4	63.67	58.50	58.59			58.67
G-5	63.22	59.22	59.22			59.14
G-6	62.62	58.62	58.62	58.70		58.62
G-7	63.08					59.83
G-8	63.18	59.43	58.43			58.35
H-1	61.52	56.77	56.69			56.77
H-2	62.31	57.39	57.39	58.23	58.31	57.14
H-3	63.53	59.11	59.11	58.94	59.03	58.66
H-4	62.79	59.29	59.29			

GRAPHIC SCALE

100 0 50 100 200 400

(IN FEET)
1 inch = 100 ft.

LEGEND:

- SURVEY CONTROL (TRAVERSE) STATION
- STONE OR CONCRETE MONUMENT EXISTING
- PROPERTY LINE
- STORM DRAIN LINE
- CATCH BASIN
- STORM DRAIN FLOW PATH

NO	REVISIONS	APPROD

DWG BY: RWG DATE: 12/31/90
CHKD BY: RWG DATE: 12/31/90
APRVD BY: CRW DATE: 1/3/9
SCALE: 1 =100 FT.
BOOK NO. 020
PROJECT NO. 134

SITELINES, INC.
ENGINEERS PLANNERS SURVEYORS
SUITE 202 FORT ANDROSS 14 MAINE ST. BRUNSWICK, MAINE 04011
(207) 725-1200 FAX: (207) 725-1714

BAY PARK DRAINAGE STUDY
EIDER LANE/ GOLDENEYE DRIVE AREA
FOR
TOWN OF TOPSHAM